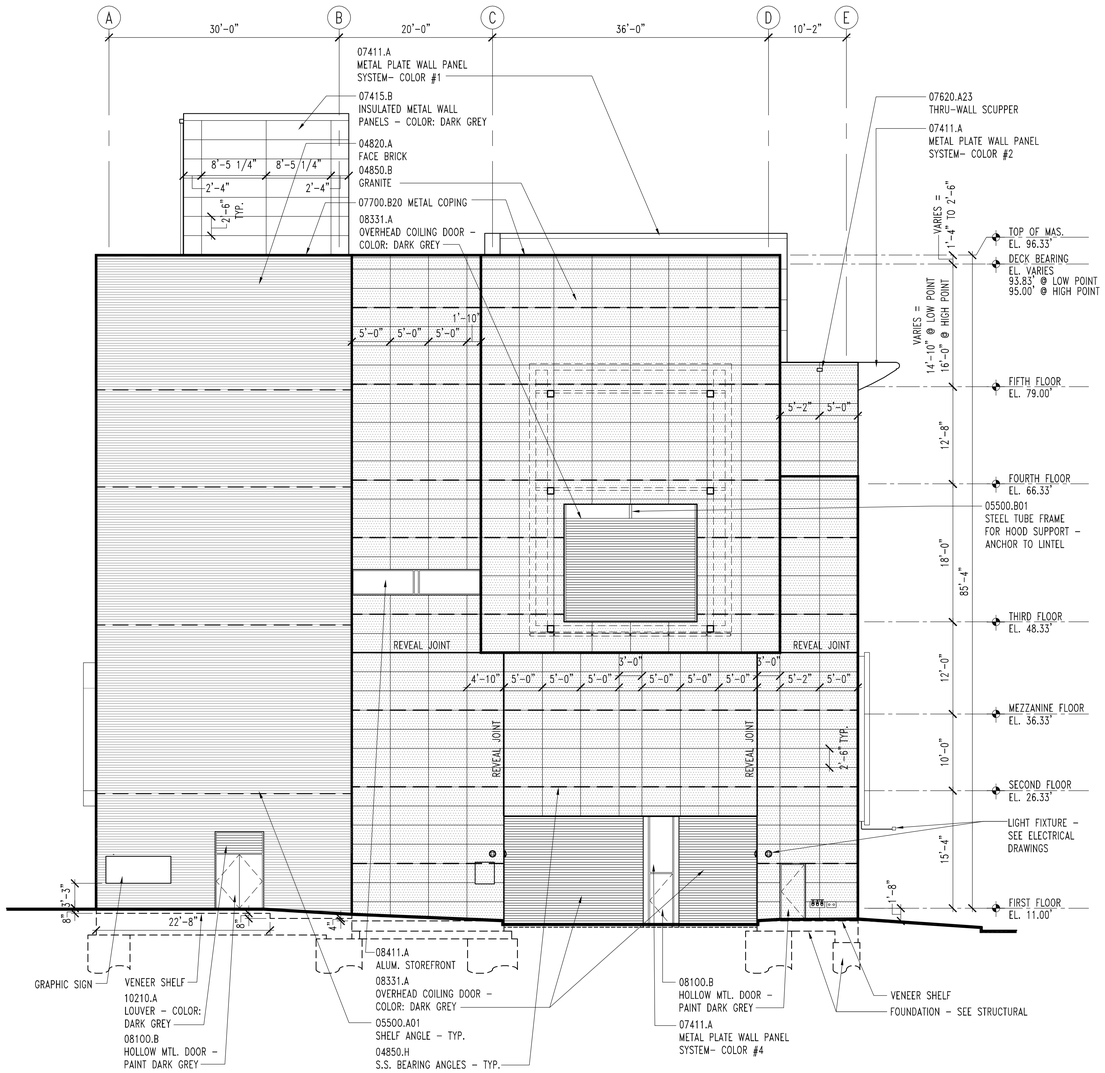

2 31.02 **NORTH ELEVATION**

SCALE: 1/8" = 1'-0" 0 2' 4' 8' 16'

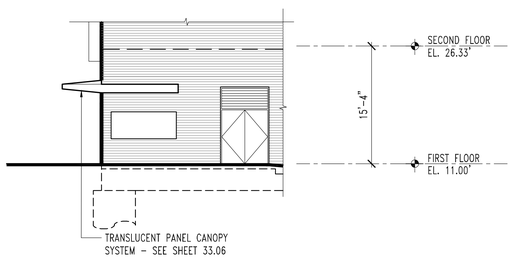

2A 31.02 **NORTH ELEVATION ALTERNATE NO. 7**

SCALE: 1/8" = 1'-0" 0 2' 4' 8' 16'

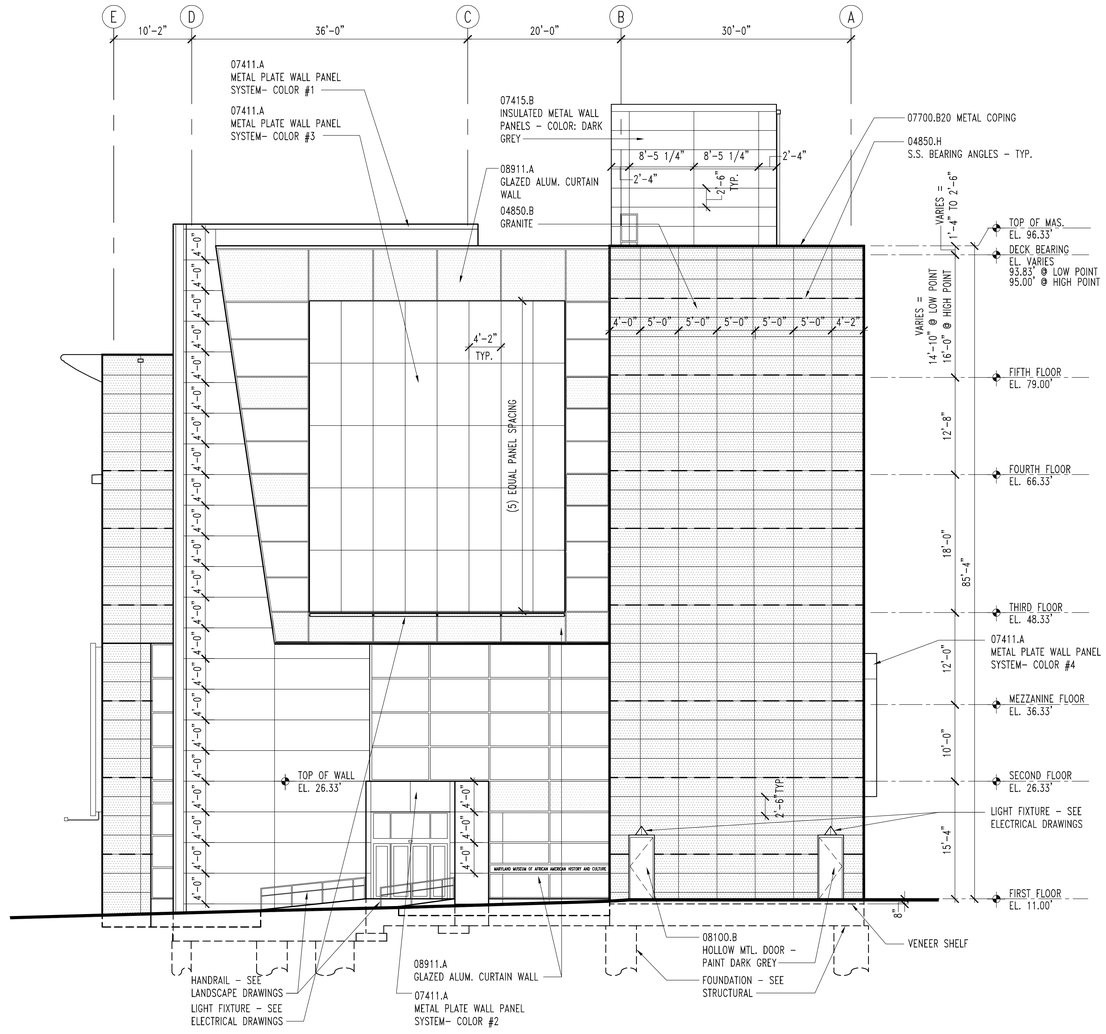

1 31.02 **SOUTH ELEVATION**

SCALE: 1/8" = 1'-0" 0 2' 4' 8' 16'

NOTES

1. ALL EXTERIOR HOLLOW METAL DOORS AND FRAMES TO BE PAINTED DARK GREY TO MATCH GRANITE.

   SUBMIT SAMPLE FOR ARCHITECT APPROVAL.

Freelon/
RTKL A Joint Venture

MARYLAND MUSEUM OF AFRICAN AMERICAN HISTORY AND CULTURE

BALTIMORE CITY, MARYLAND

No.	Date	Item
1	11/01/02	CONSTRUCTION SET
2	09/25/02	ADDENDUM NO. 2

CONSTRUCTION SET

USING AGENCY APPROVAL

TITLE DATE

DEPARTMENT OF GENERAL SERVICES APPROVAL

PROJECT MANAGER DATE

CHIEF - PROJ. MGT. & DESIGN DATE

TITLE:
EXTERIOR ELEVATIONS

SCALE: 1/8" = 1'-0" DRN.BY: AL/ADB

PROJECT NO.: B-800-991-046
DATE: 07/10/02
LAST REVISION: 11/01/02

DRAWING NO.: 31.02