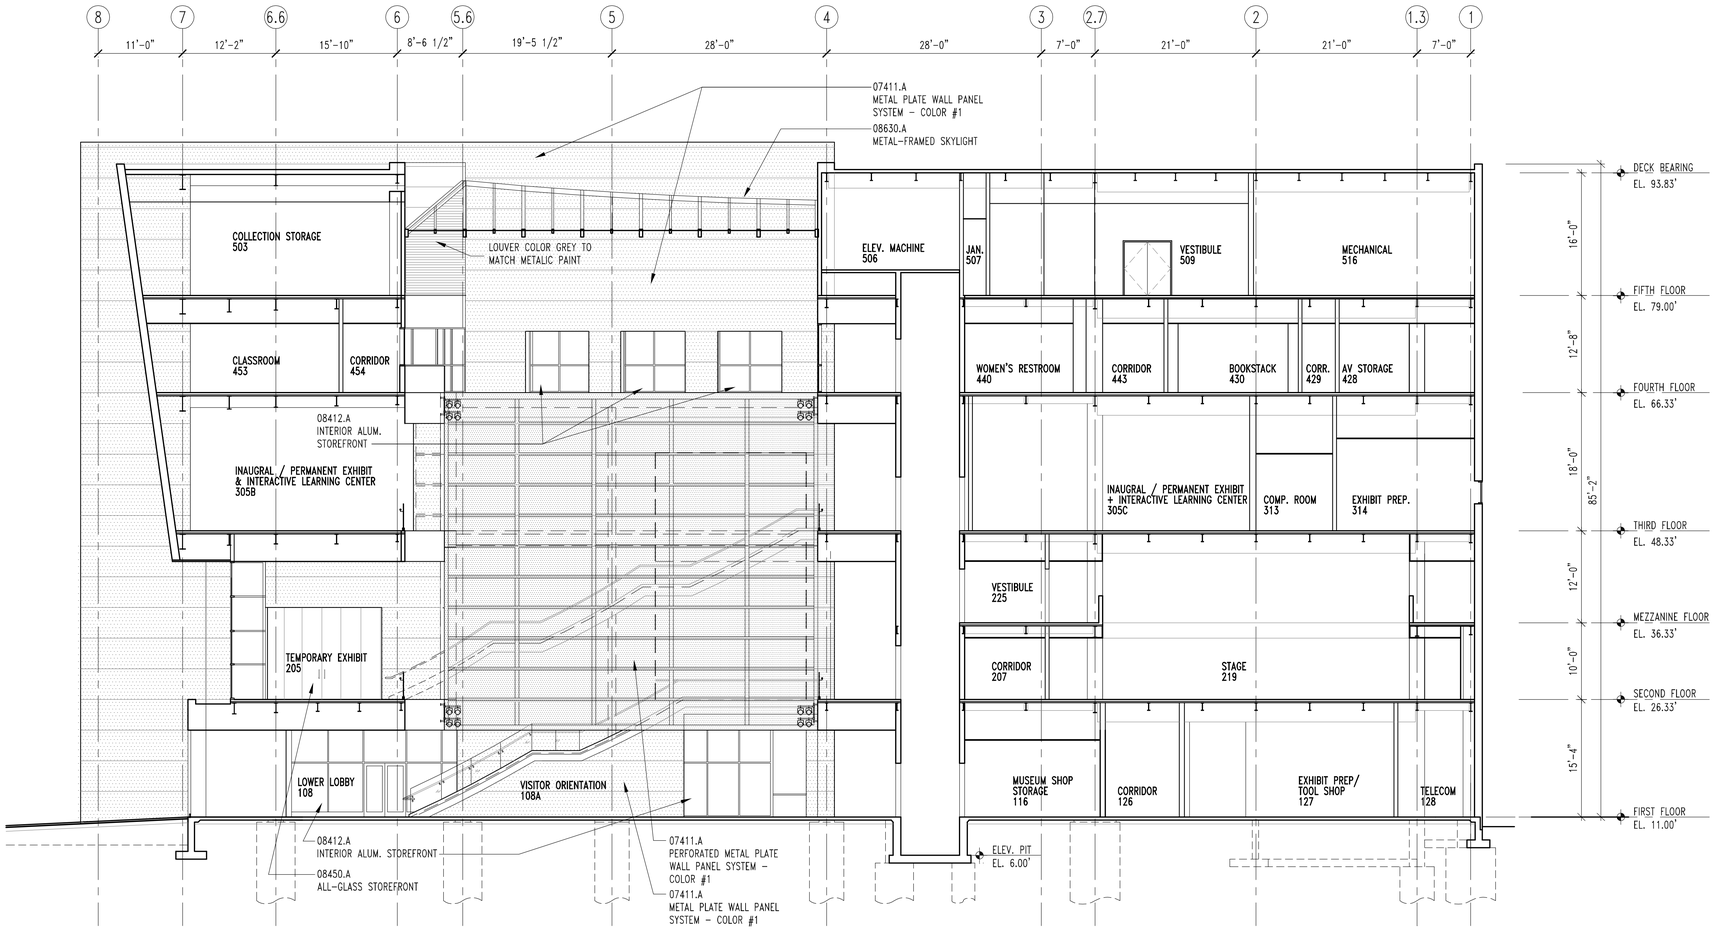

1 / 32.01 BUILDING SECTION

SCALE: 1/8" = 1'-0" 0 2' 4' 8' 16'

Freelon/
RTKL A Joint Venture

MARYLAND MUSEUM OF AFRICAN AMERICAN HISTORY AND CULTURE

BALTIMORE CITY, MARYLAND

CONSTRUCTION SET

No.	Date	Item
1	11/01/02	CONSTRUCTION SET
2	09/25/02	ADDENDUM NO. 2

USING AGENCY APPROVAL

TITLE DATE

DEPARTMENT OF GENERAL SERVICES APPROVAL

PROJECT MANAGER DATE

CHIEF - PROJ. MGT. & DESIGN DATE

TITLE:
BUILDING SECTION

SCALE: 1/8" = 1'-0" DRN.BY: AL

PROJECT NO.: B-800-991-046
DATE: 07/10/02
LAST REVISION: 11/01/02

DRAWING NO.: 32.01